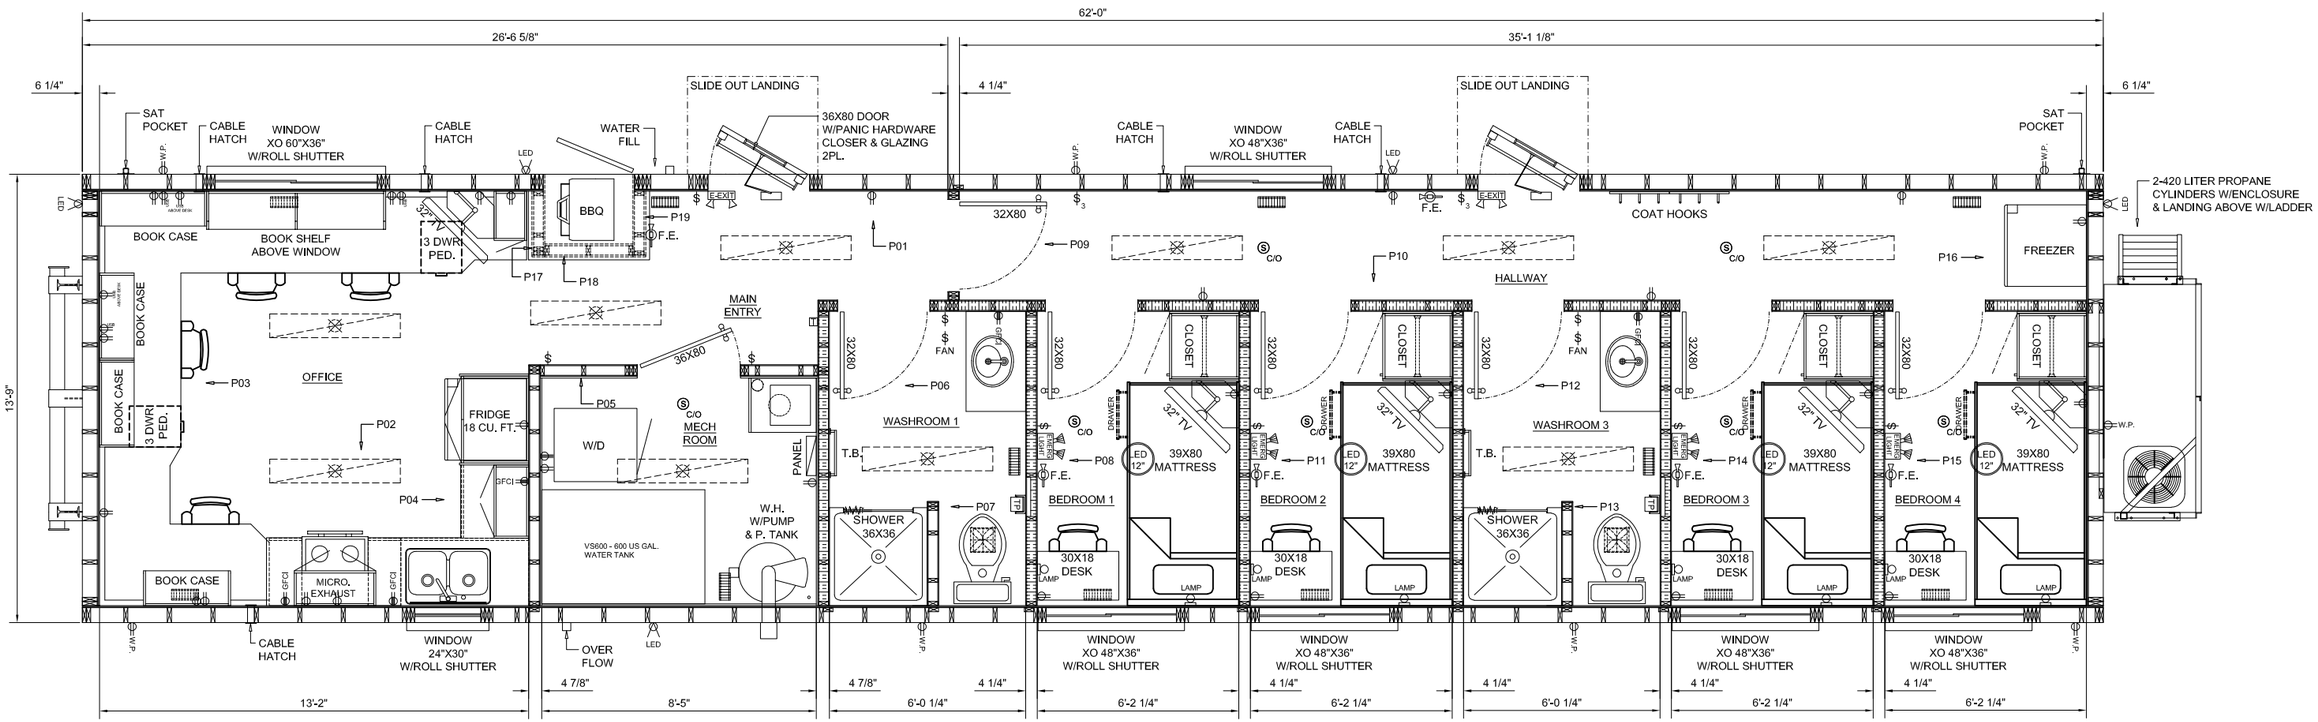

DESCRIPTION: FLOOR PLAN

PROJECT: ZORO 14X62 DIRECTIONAL WELLSITE 4 MAN SLEEPER

ZORO ENERGY SERVICES